Estimate for the work of providing Asphalt on BWSSB Pipeline road from Kanakapura Taluk, Arkavathi Bridge to Agrahara Village coming under AEE(K-O&M)-2-1 Harohalli

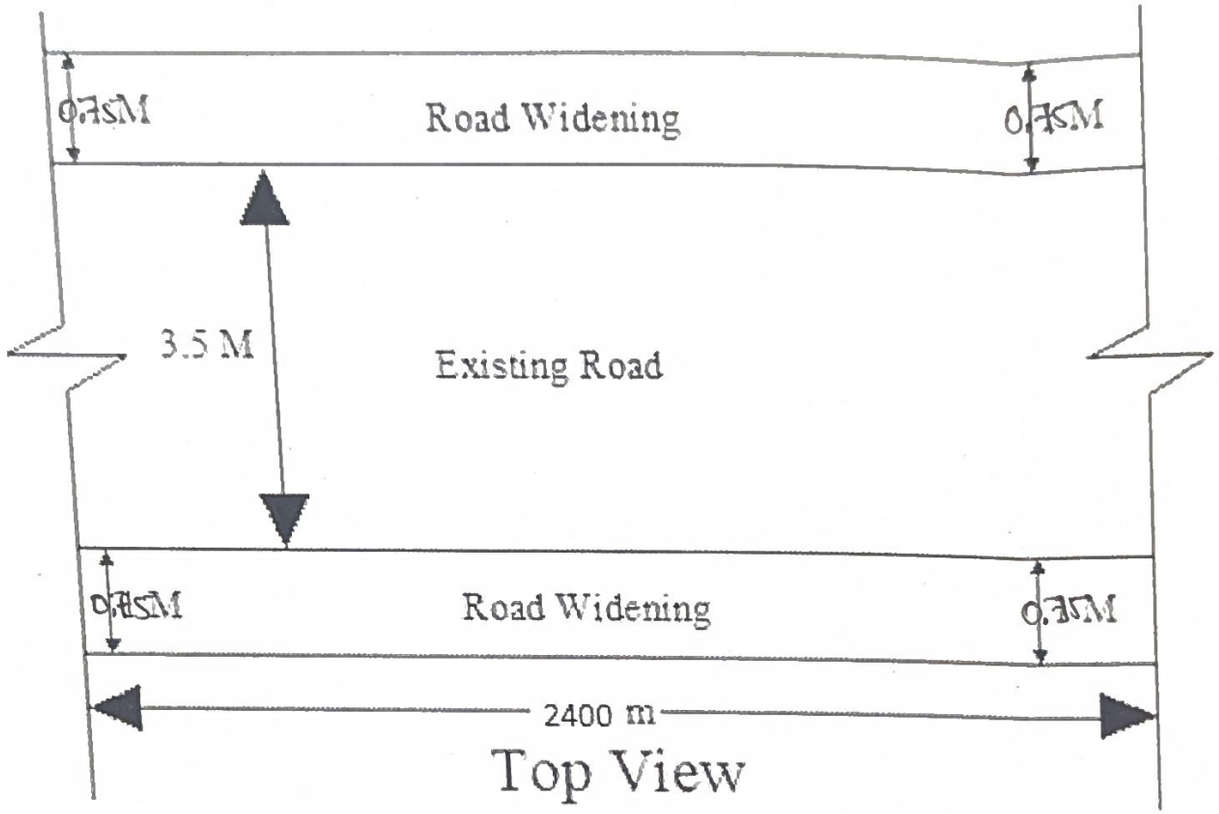

Top View

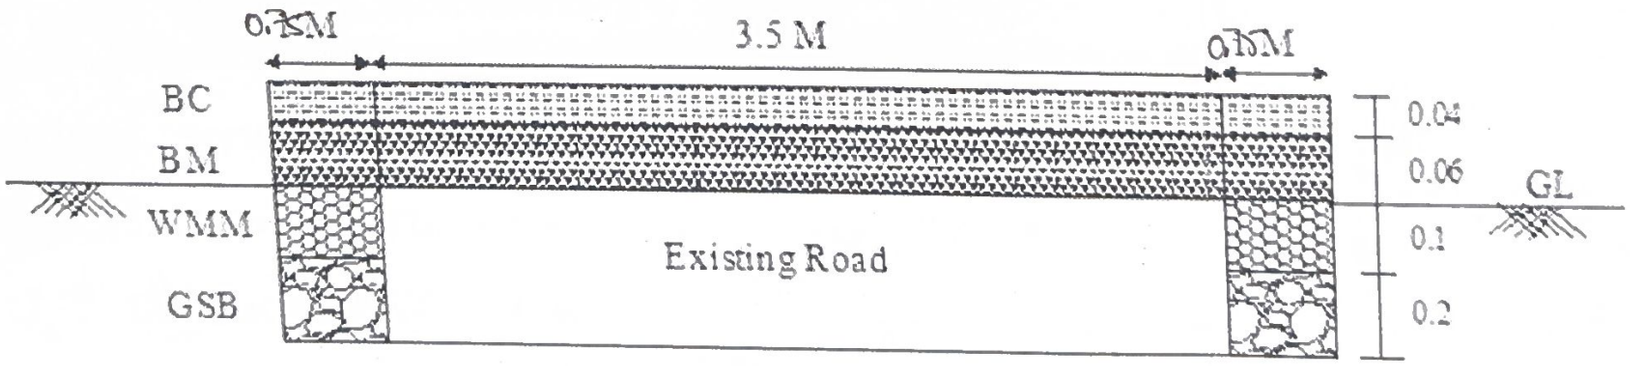

Cross Sectional View

All dimensions are in meter

ಸ.ಕಾ.ನಿ.ಅ. (ಕಾ–ಕಾ&ನಿ)–2–1
ಬೆಂ.ಜ.ಮಂ., ಹಾರೋಹಳ